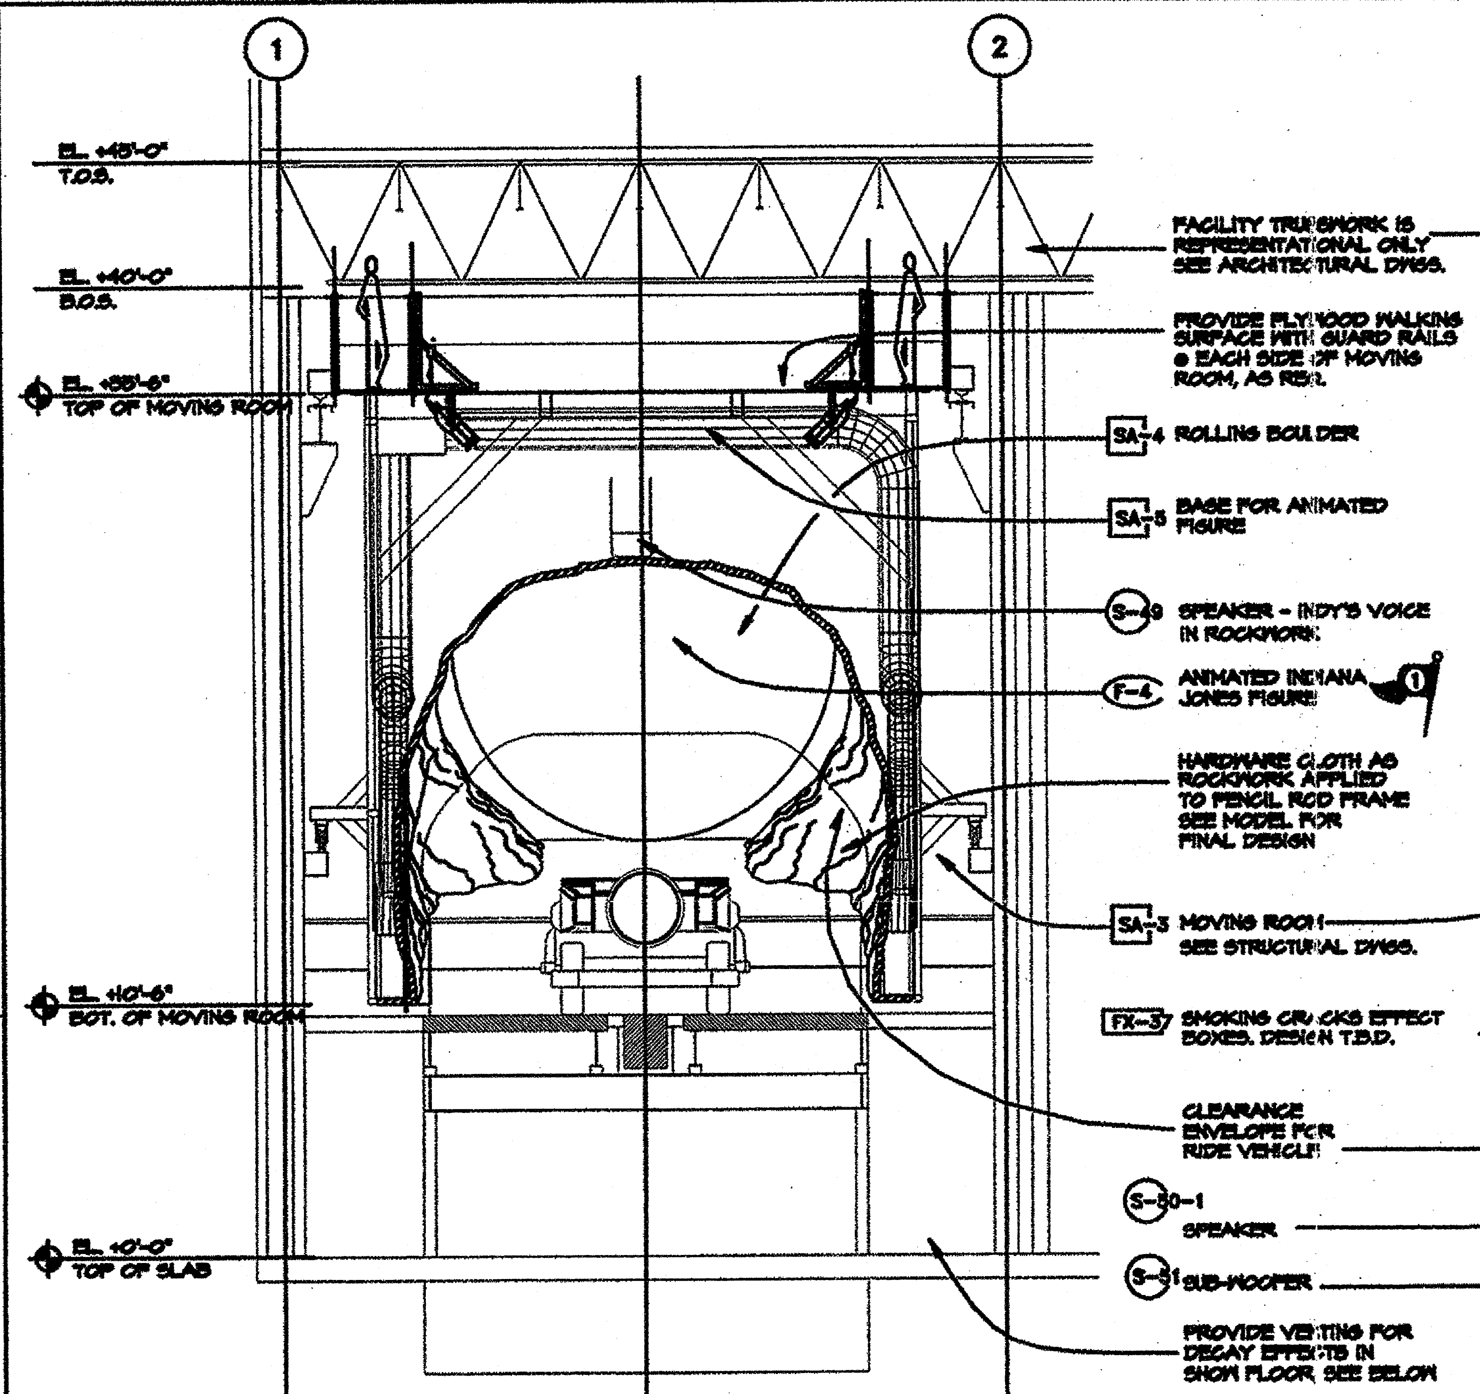
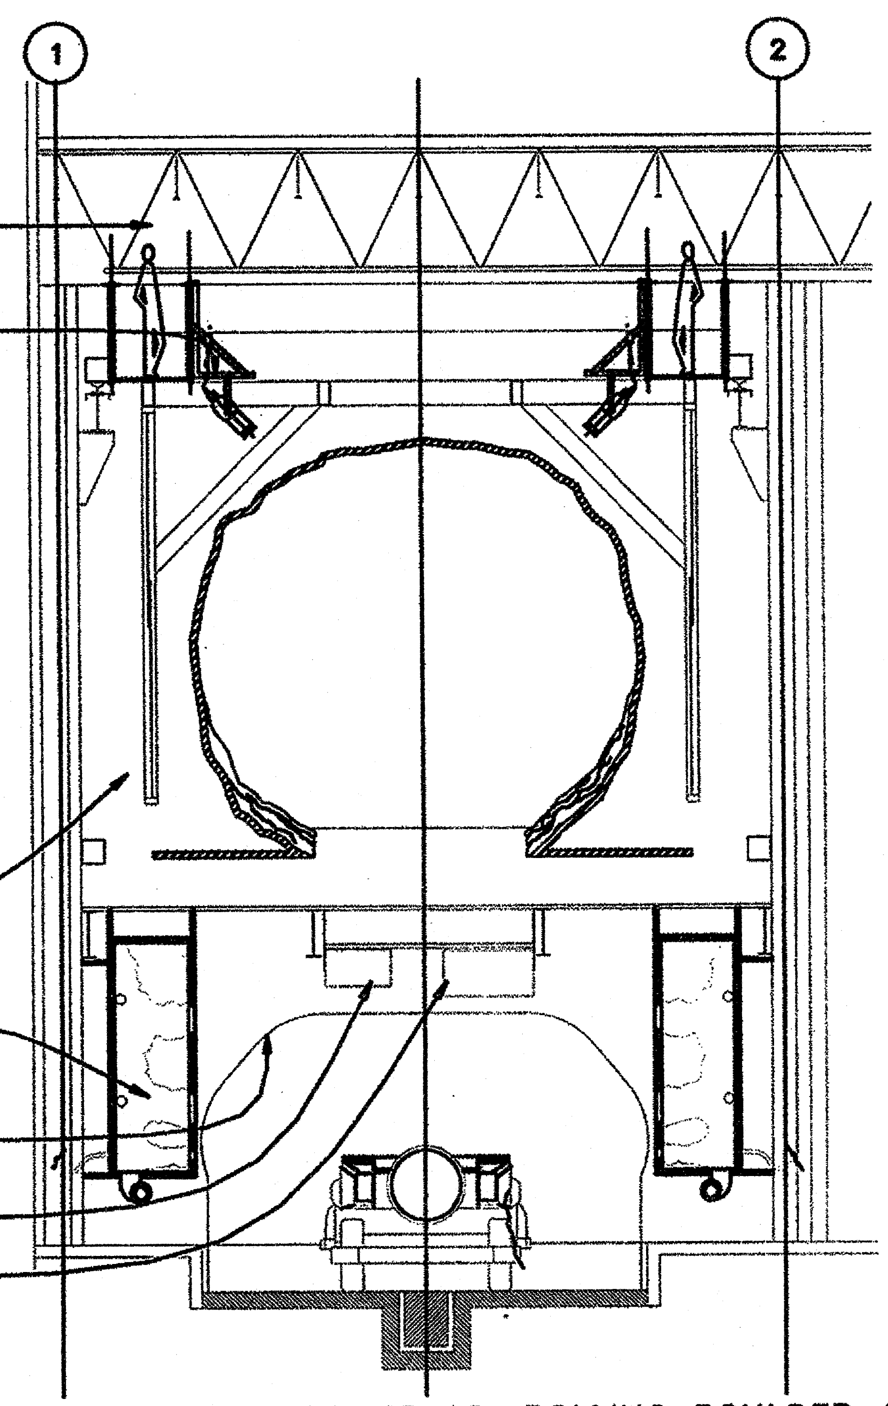




SECTION SCENE 12: ROLLING BOULDER C D-12-01 D-12-02

SCALE: 1/4" = 1'-0"




SECTION SCENE 12: ROLLING BOULDER B D-12-01 D-12-02

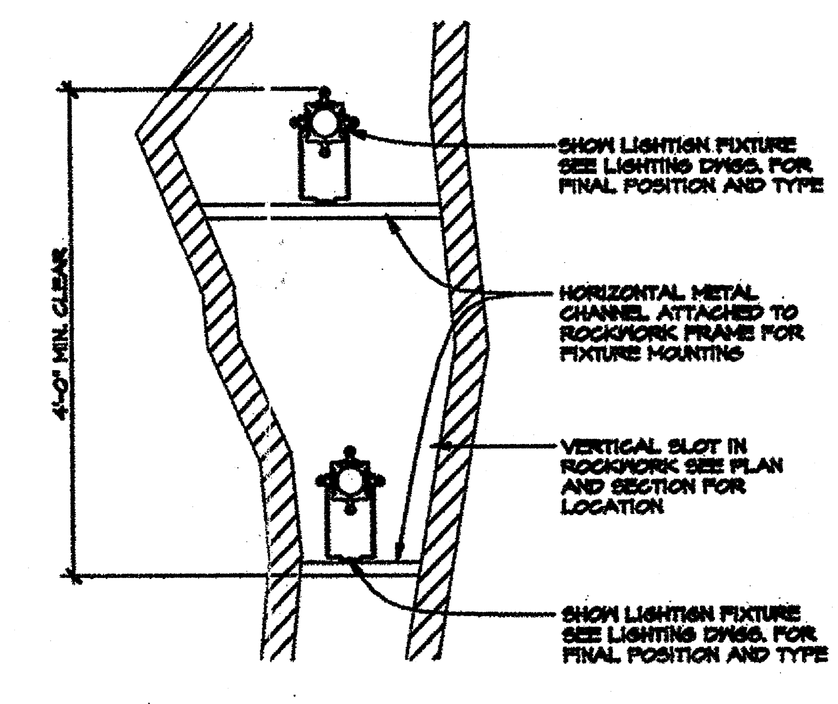SCALE: 1/4" = 1'-0"




DETAIL: SHOW LTG./ ROCKWORK INTERFACE (SUGGESTED)

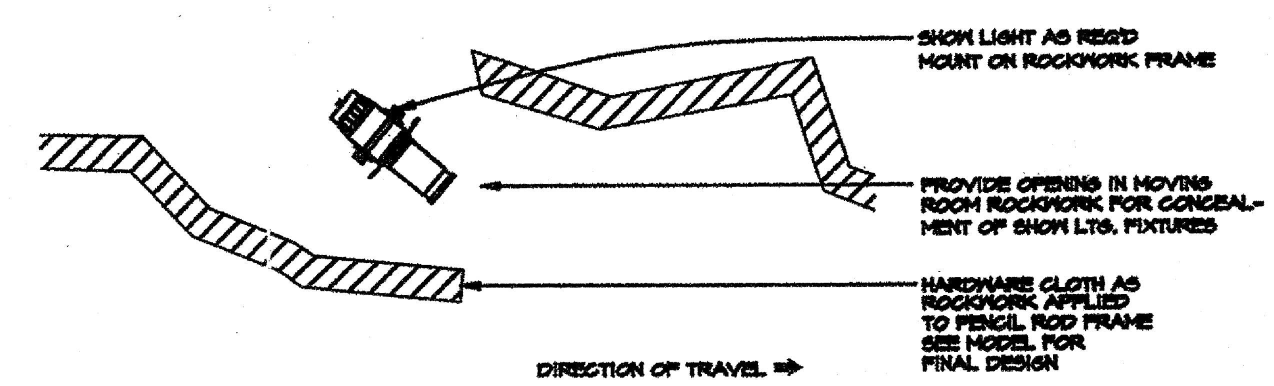SCALE: 1" = 1'-0"





DETAIL: SHOW LTG./ ROCKWORK INTERFACE (SUGGESTED)

SCALE: 1" = 1'-0"

GENERAL NOTES:

- SHOW SET DRAWINGS SERVE AS A COORDINATION TOOL DESCRIBING THE FORM AND DESIGN OF THE SHOW. FINAL FINISH AND CHARACTER IS DETERMINED BY THE ART DIRECTOR.
- REFER TO MODEL AND ILLUSTRATIONS FOR GENERAL ART DIRECTION AND INTENT (CHARACTER AND THEMING).
- REFER TO FACILITY DRAWINGS FOR CURRENT STRUCTURAL AND ARCHITECTURAL INFORMATION.

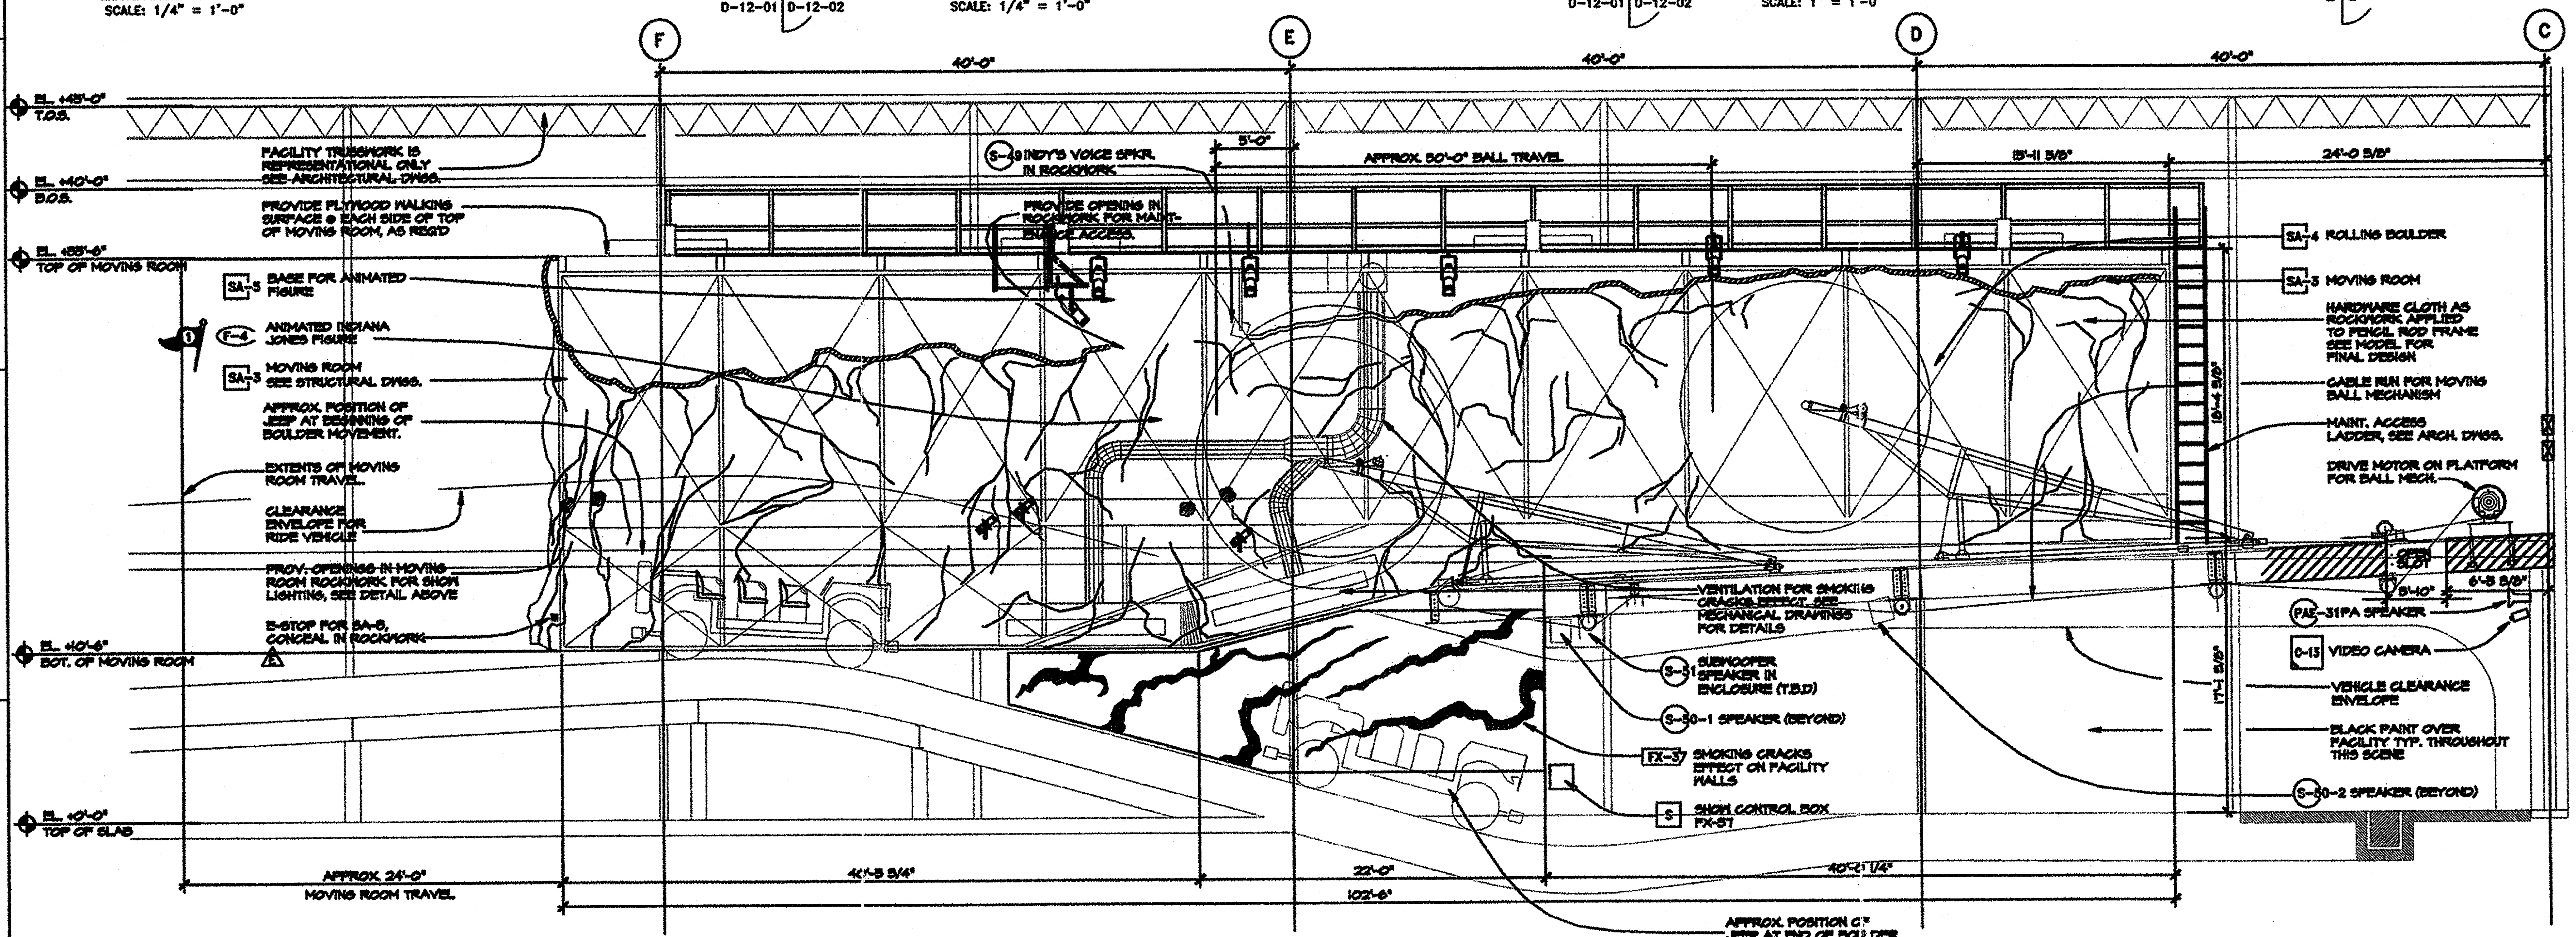① ACCESS TO FIGURE TBD




SECTION SCENE 12: ROLLING BOULDER A D-12-01 D-12-02

SCALE: 1/4" = 1'-0"

| | | | |
|---|---|---|---|
| 3 | 12/10/93 | FACILITY COMPLETION PACKAGE | |
| 2 | 9/24/93 | 95% RELEASE FOR PRODUCTION | |
| ISSUE NO. | DATE | ISSUED FOR | |

NOTICES:

THE DATA IN THIS DOCUMENT INCORPORATE PROPRIETARY RIGHTS OF WALT DISNEY IMAGINEERING, 1401 FLOWER STREET, GLENDALE, CALIFORNIA 91221-5020. ANY PARTY ACCEPTING THIS DOCUMENT DOES SO IN CONFIDENCE AND AGREES THAT IT SHALL NOT BE DUPLICATED, IN WHOLE OR IN PART, NOR DISCLOSED TO OTHERS, WITHOUT THE WRITTEN CONSENT OF WALT DISNEY IMAGINEERING.

CONTRACTOR SHALL VERIFY ALL CONDITIONS ON JOB SITE & NOTIFY THE PROJECT ENGINEER OF ANY VARIATIONS FROM DIMENSIONS SHOWN ON THESE DRAWINGS BEFORE PROCEEDING WITH ANY CONSTRUCTION.

KEY PERSONS AND APPROVALS

PROJECT MANAGER: DAVID TODD
DRAWN: PECHSTEDT/BROWNE
PROJECT DESIGN MANAGER: VAL USLE
CHECKED:
PROJECT SHOW PRODUCER: SUSAN BONDS
APPROVED:
PROJECT SHOW SET DESIGNER: DAVID EDMINSTER
DATE: 11/04/93
C.F. NO.: D-12-02

Walt Disney Imagineering

1401 Flower Street Glendale, CA 91221-5020 (818) 544-6500

PROJECT DESIGNED FOR:

Disneyland

ANAHEIM, CALIFORNIA

PROJECT AREA: ADVENTURELAND
UNIT NAME: INDIANA JONES EXPEDITIONS
W.B.S. NO.:
SHEET TITLE: SC 12: SECTIONS/DETAILS ROLLING BOULDER
PHASE: CD
PROJECT CODE NUMBER:
DRAWING NO.: D-12-02
REVISION NO.: △

NAME: P:\SHARED\INDY\AF\DD\WF\SC12\D-12-02.DWG DATE: DEC 17, 1993 TIME: 10:38 AM